SITE PLAN
STREETSCAPE ACTIVATION - FOCUS AREA

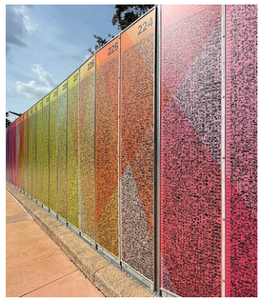

Legend

- ENHANCED CORNER NODE
- ACTIVE BUILDING FRONTAGE
- FEATUE PLANTING EDGE
- GREEN WALL
- ENHANCED STREETSCAPE
- PEDESTRIAN ROUTE
- ENHANCED VISUAL LINK
- KEY VIEW
- ACCESS / EGRESS POINT
- EXISTING STREET TREE
- RESIDENTIAL (LOBBY, AMENITY)
- BACK OF HOUSE, CAR PARK, BELOW GROUND ACCESS

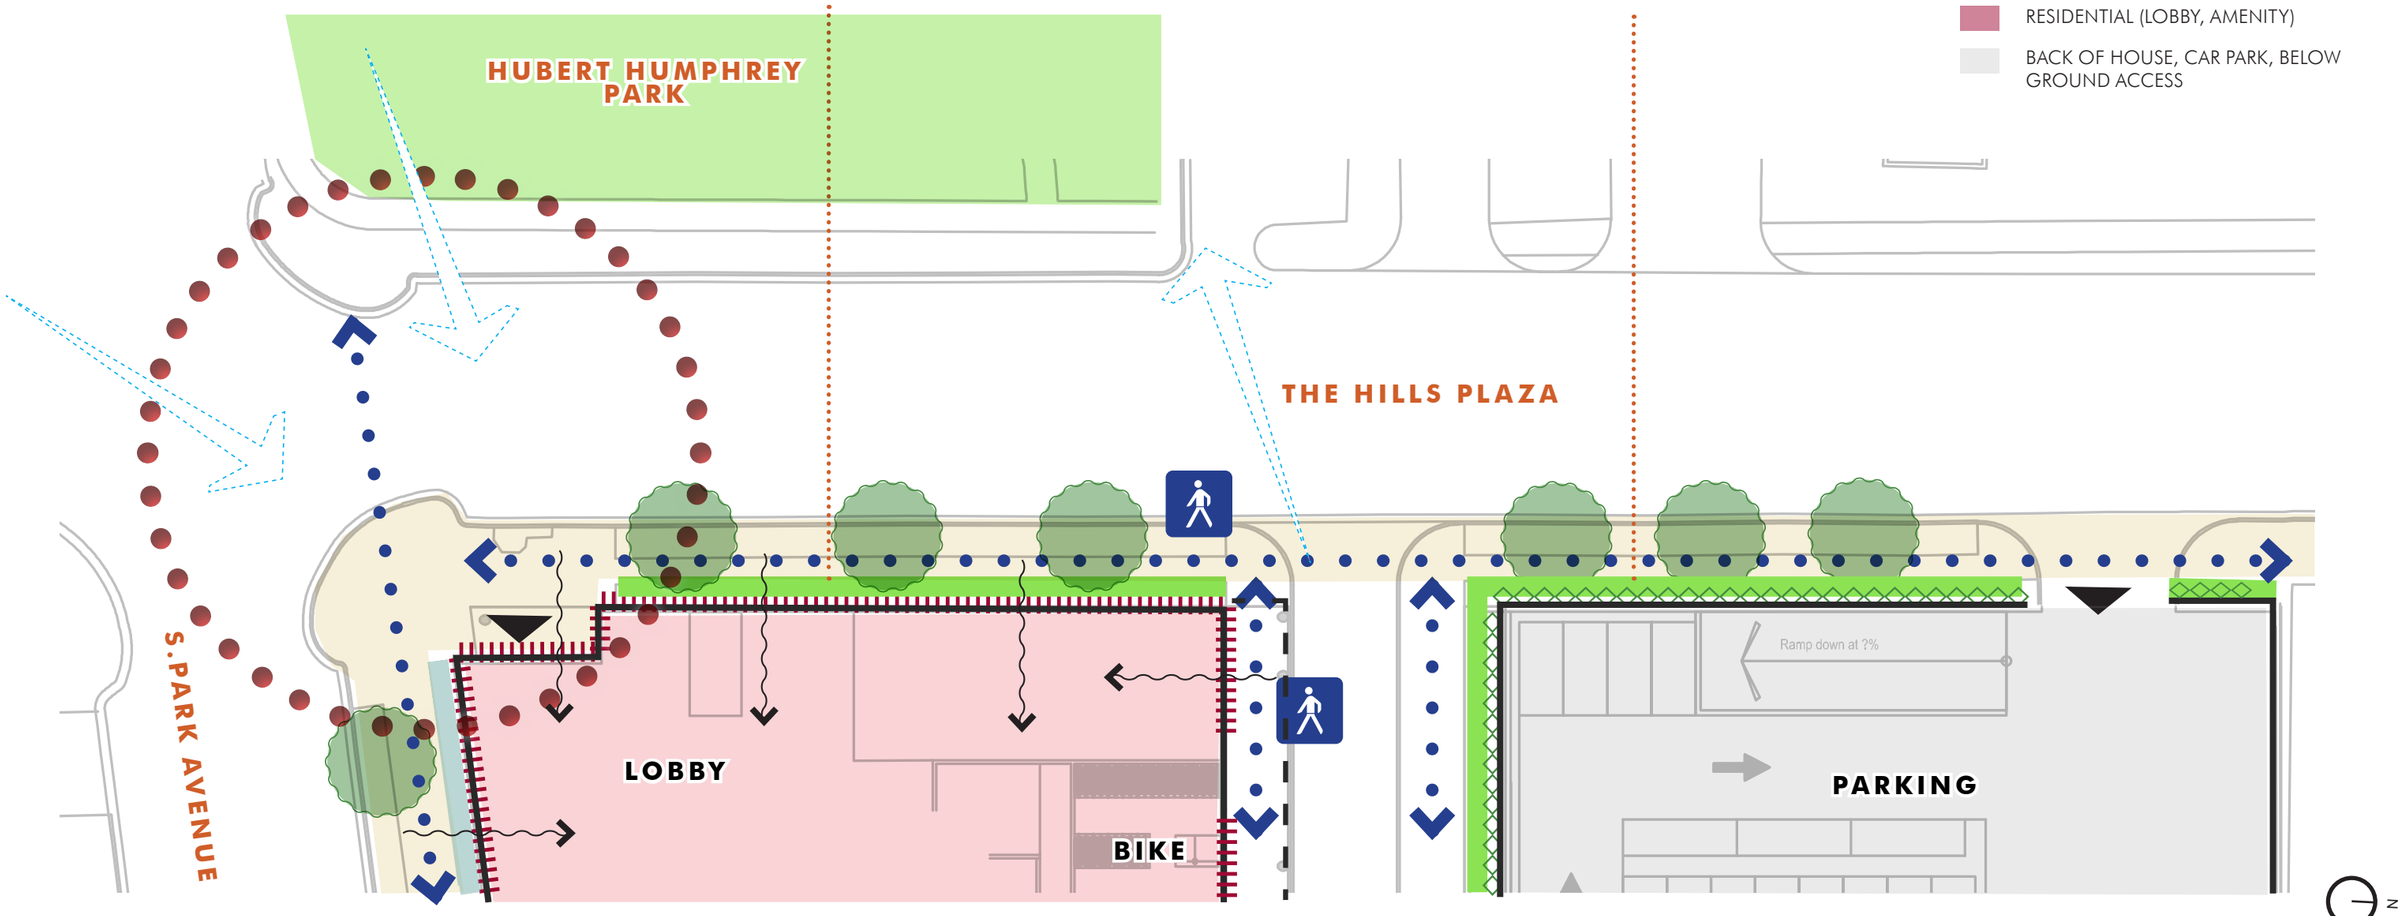

LOCATION PLAN

CARR COMPANIES DONOHOE

ParkerRodriguez